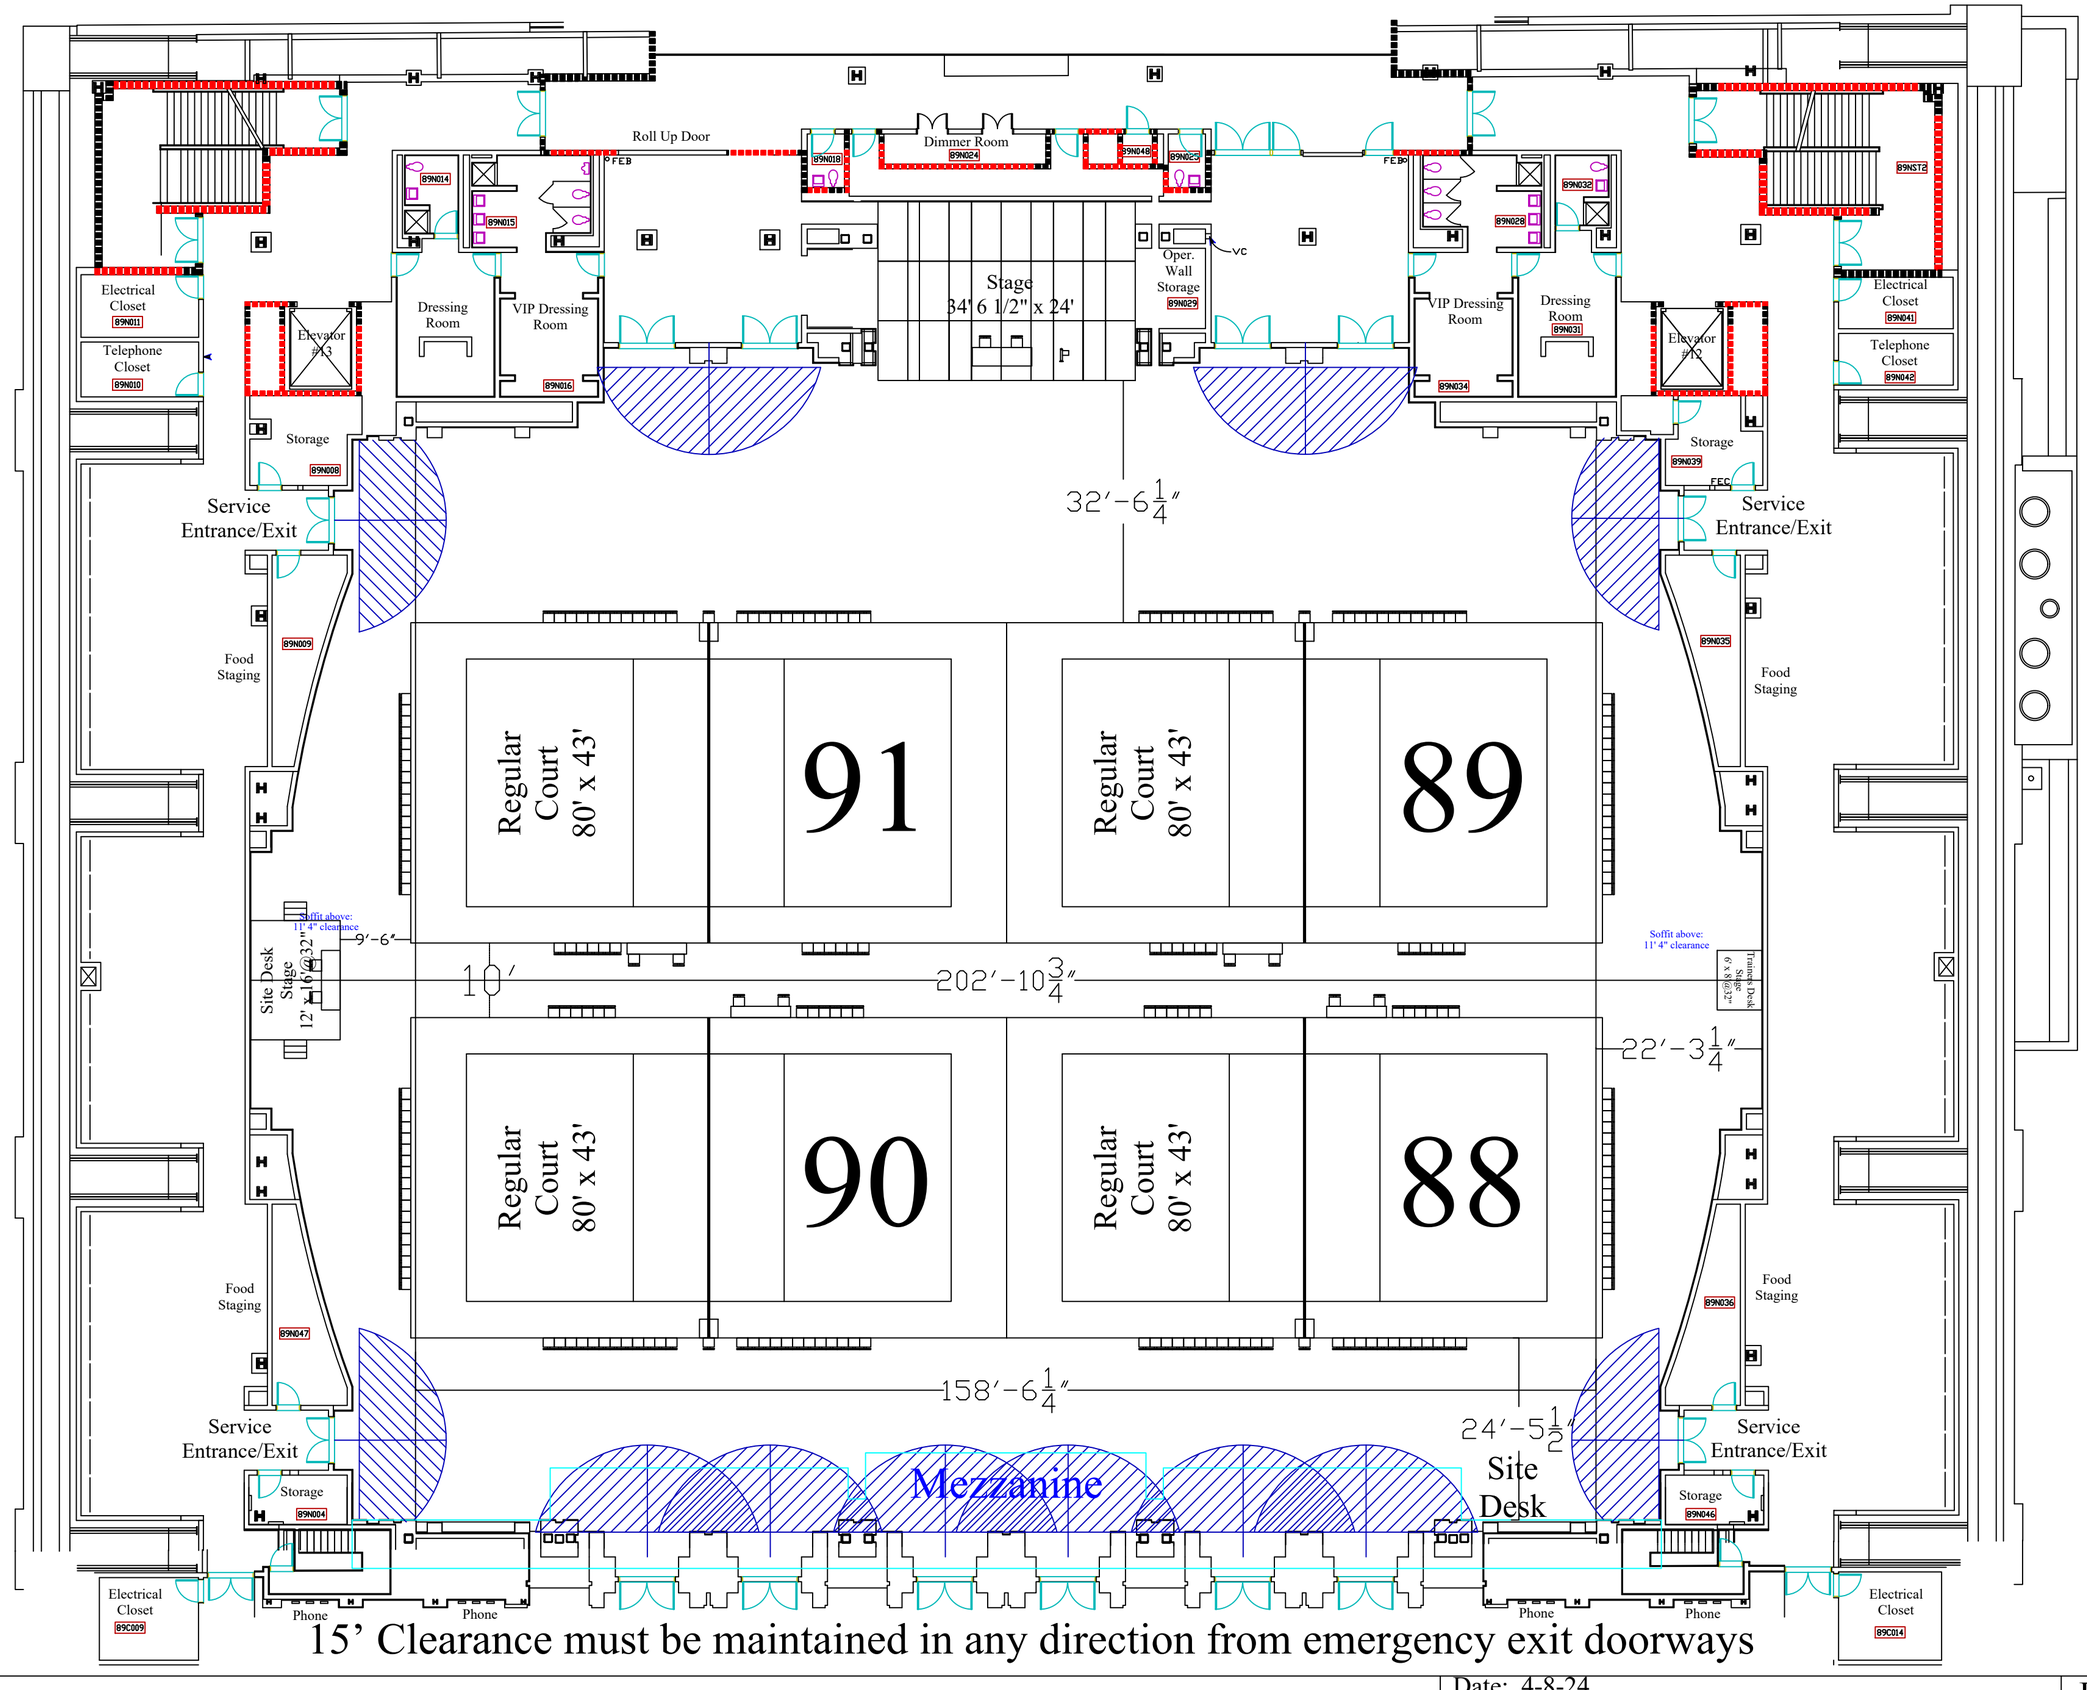

15’ Clearance must be maintained in any direction from emergency exit doorways

East Coast Volleyball NEQ 2024

Pennsylvania Convention Center

Date: 4-8-24

Scale: 1/32" = 1'

Drawn By: Leroy McCuff

Approved By:

Room Number:

Ballroom AB

File Name:

East Coast Volleyball NEQ 2024_BallAB